Window Schedule

WDW ID	WIDTH	HEIGHT	THICK	DETAILS	REMARKS
W1	7'-0"	4'-0"	–	3/A802	SLIDING
W2	3'-1"	5'-3"	–	MANUF.	FIXED
W3	3'-1"	5'-3"	–	3/A802	SLIDING
W4	4'-1"	5'-6"	–	3/A802	SLIDING
W5	4'-6"	2'-0"	–	MANUF.	FIXED
W6	4'-5"	5'-3"		3/A802	SLIDING
W7	10'-8"	10'-0"	–	4-8/A802	STOREFRONT
IW1	4'-0"	7'-0"	–	9/A802	FIXED
IW2	12'-0"	3'-6"	–	9/A802	FIXED
IW3	1'-10"	7'-0"	–	9/A802	FIXED
IW4	5'-8"	3'-6"	–	9/A802	FIXED
WL	3'-1"	5'-3"	–	–	ALUMINUM

NOTE: ALL EXTERIOR WINDOWS TO BE MIAMI-DADE APPROVED, LOW-E, LAMINATED, IMPACT WINDOWS, AS SPECIFIED.

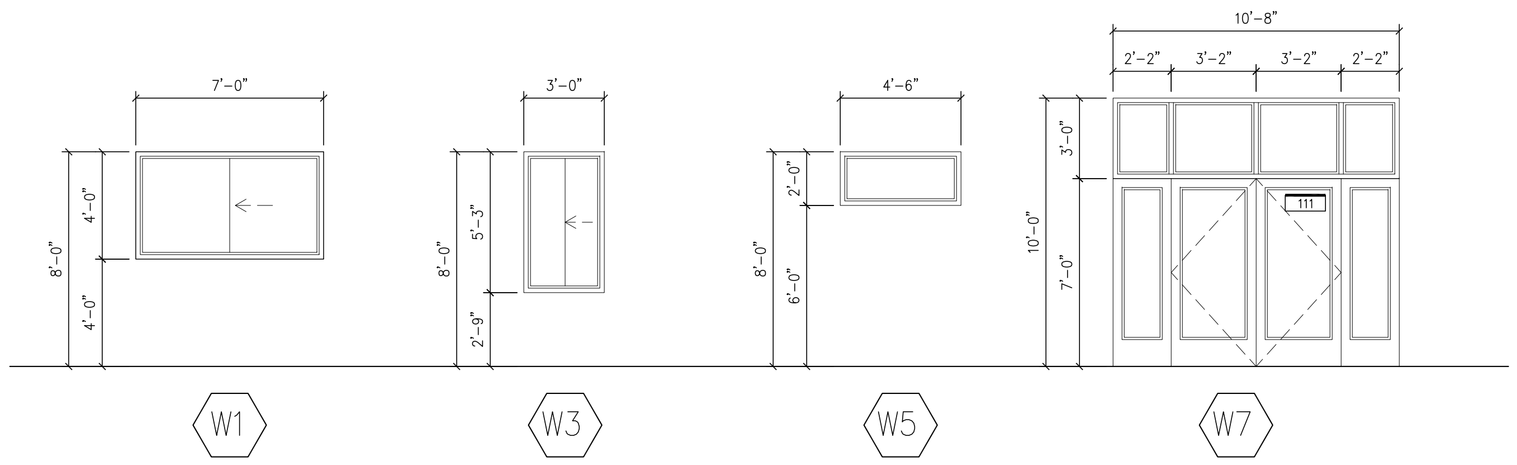

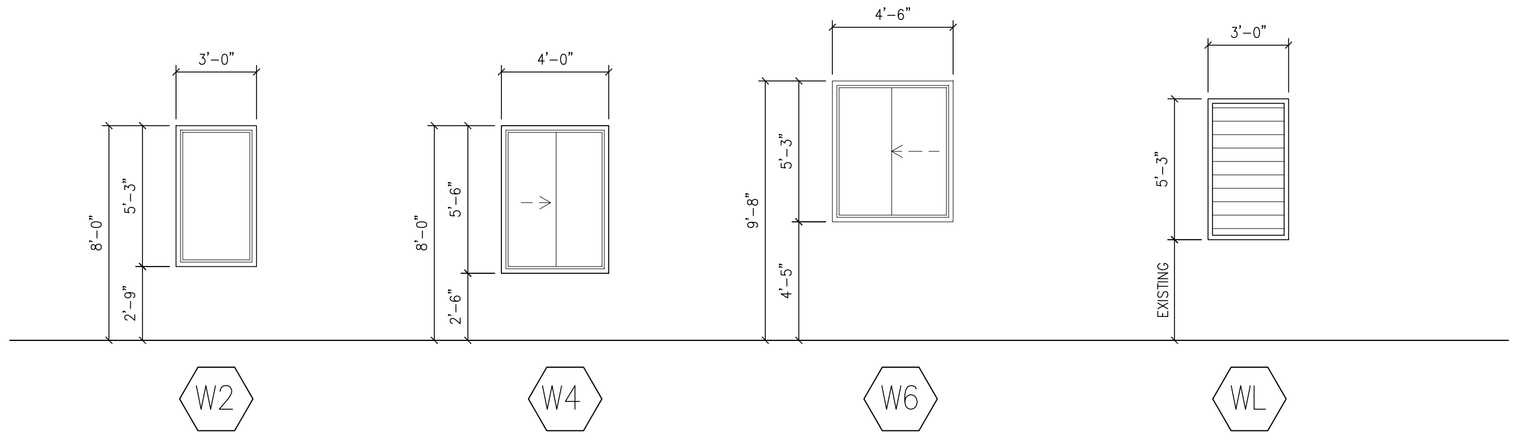

1 Exterior Windows
SCALE: 1/4"=1'-0"

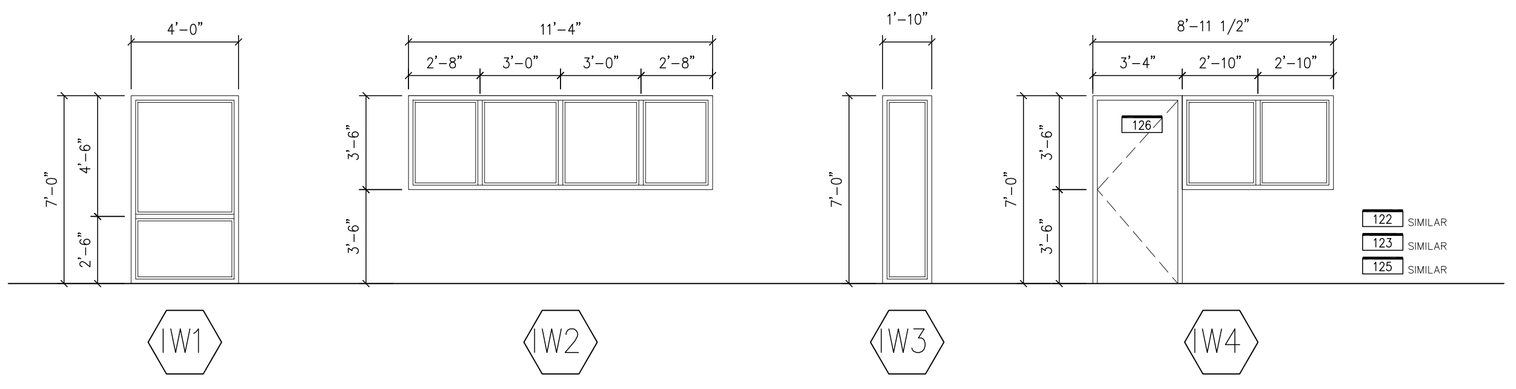

2 Interior Windows
SCALE: 1/4"=1'-0"

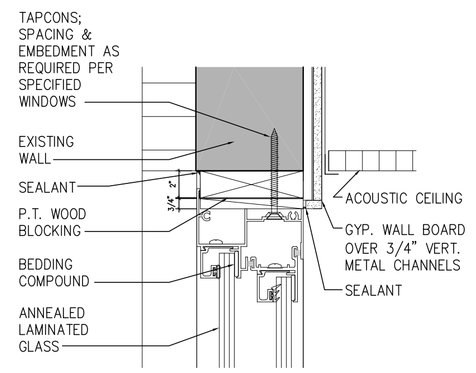

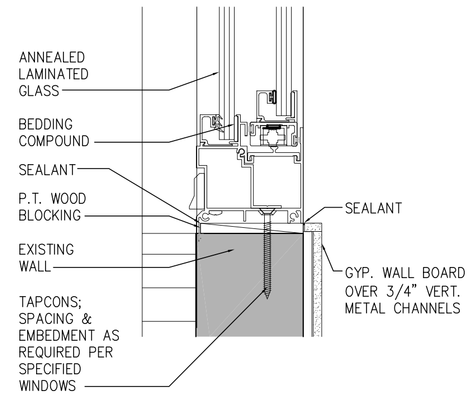

3 Exterior Window Details
SCALE: 1 1/2"=1'-0"

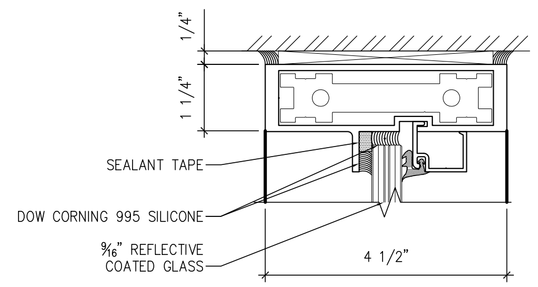

4 Storefront Head Detail
SCALE: 6"=1'-0"

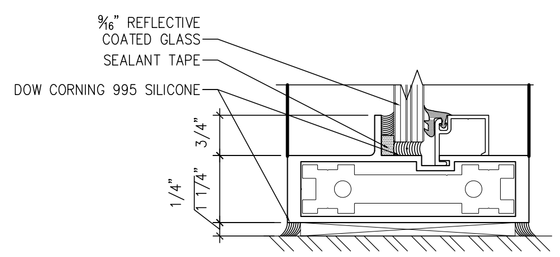

5 Storefront Sill Detail
SCALE: 6"=1'-0"

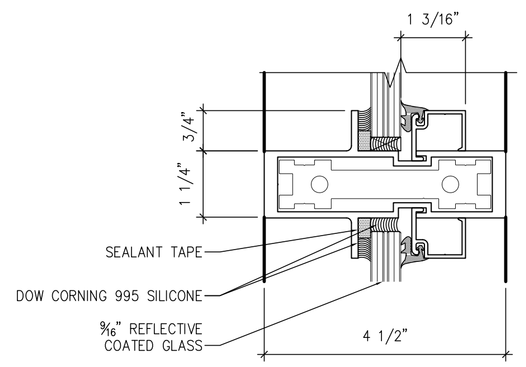

6 Storefront Horiz. Mullion
SCALE: 6"=1'-0"

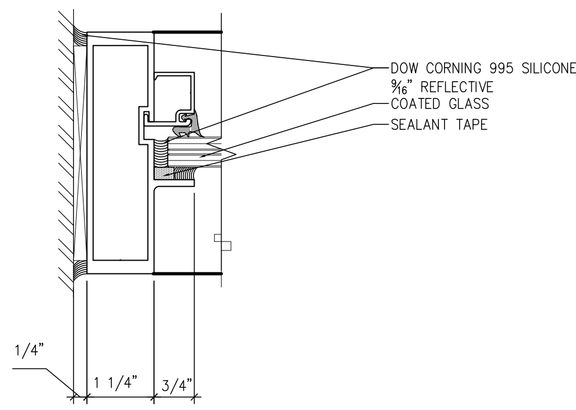

7 Storefront Jamb Detail
SCALE: 6"=1'-0"

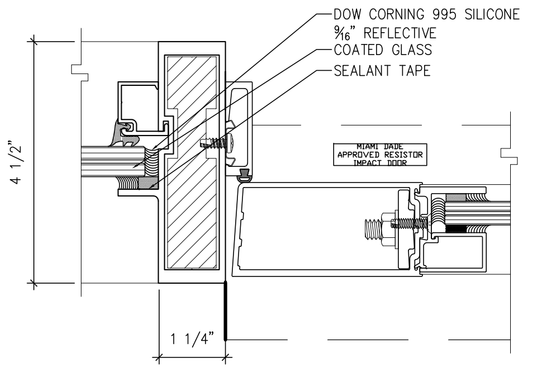

8 Storefront Door Jamb Detail
SCALE: 6"=1'-0"

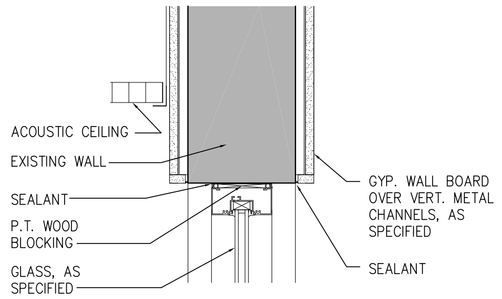

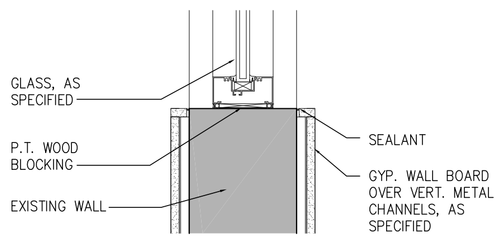

9 Fixed Window Details
SCALE: 1 1/2"=1'-0"

CITY OF MIAMI
DEPARTMENT OF CAPITAL IMPROVEMENTS

ASTORINO
ARCHITECTURE
ENGINEERING
INTERIOR DESIGN
DESIGN/BUILD
1691 Michigan Avenue #405
Miami Beach Florida 33139
TEL 305 781 1900
FAX 305 397 1965
www astorino.com
LIC AA26000853
IB26000667
25917

SEAL

James G. Centanni, Jr.
AR 0015973
Date:

Window Types, Schedule & Details

OFFICE OF SUSTAINABLE INITIATIVES
GREEN LAB
151 NW 27TH AVENUE, MIAMI, FLORIDA 33130

DATE: April 3rd, 2009
DESIGN: TP
DRAWN:
CHECKED: JC
REVISIONS:
1 ADDENDUM #3 10-26-09

JOB No. F009470.00
FILE:
SCALE: AS NOTED
SHEET No.
A802