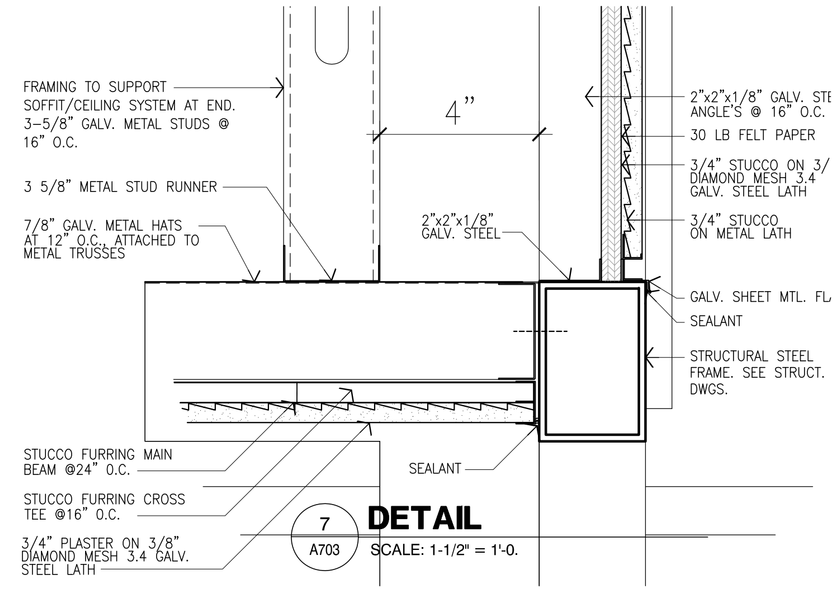

7 A703 **DETAIL**
SCALE: 1-1/2" = 1'-0.

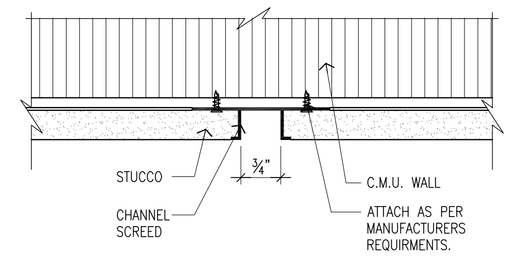

3 A703 **DETAIL**
SCALE: 6" = 1'-0.

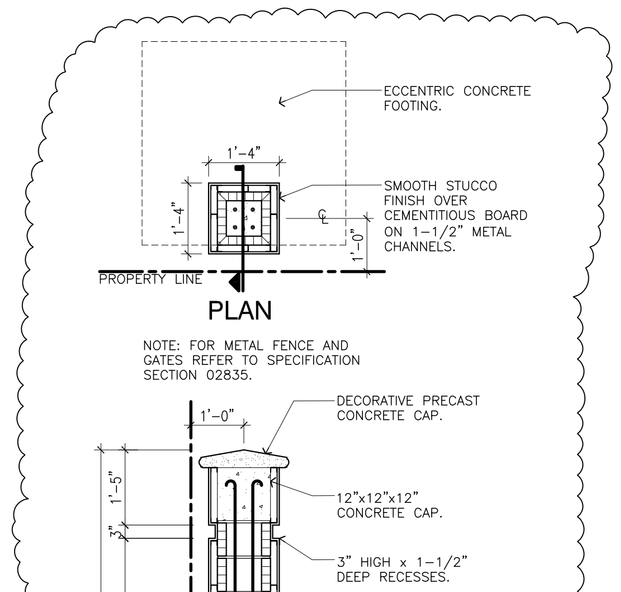

PLAN

NOTE: FOR METAL FENCE AND GATES REFER TO SPECIFICATION SECTION 02835.

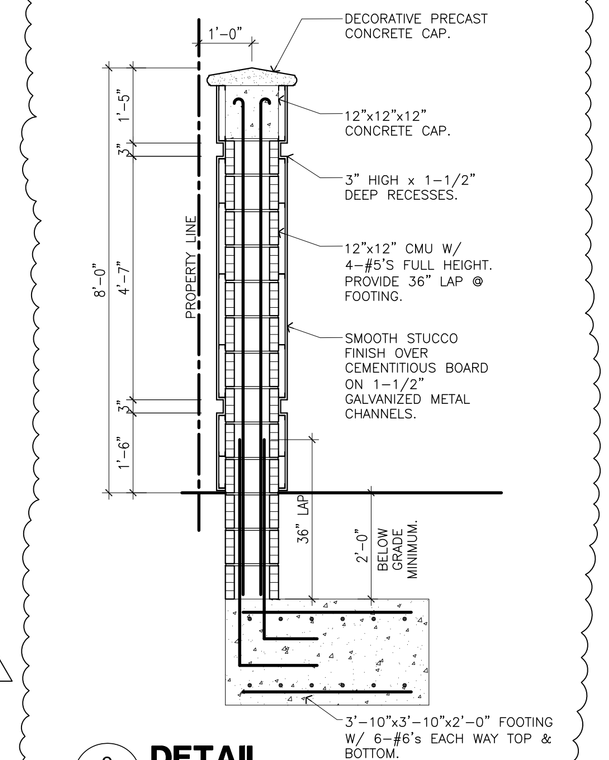

9 A703 **DETAIL**
SCALE: 1/2" = 1'-0"

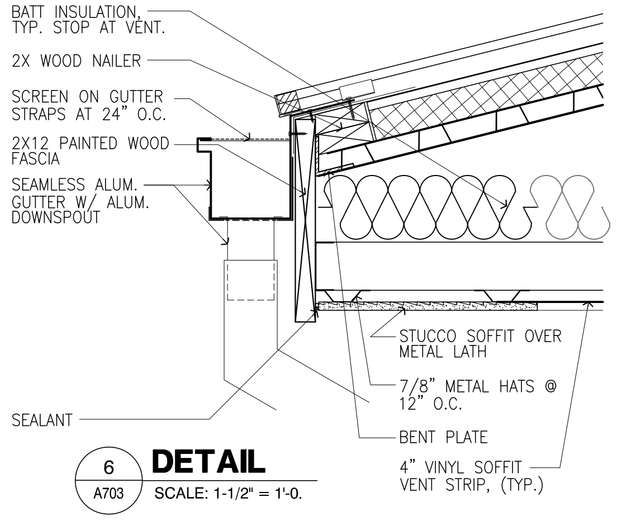

6 A703 **DETAIL**
SCALE: 1-1/2" = 1'-0.

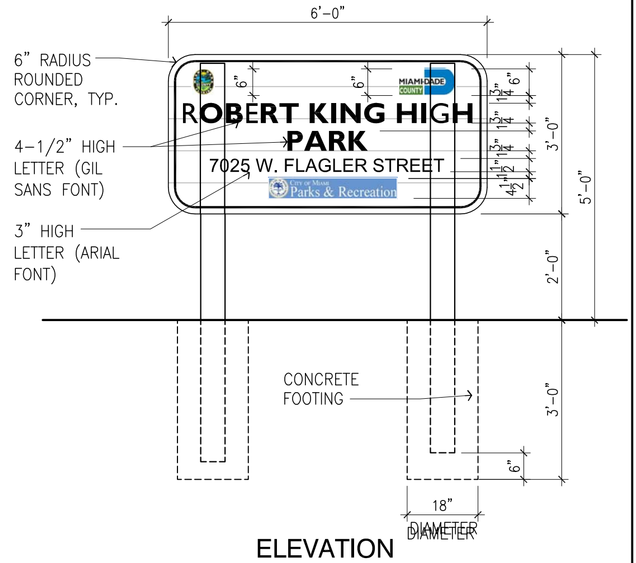

ELEVATION

NOTE:
SIGN BOARDS TO BE MADE OUT OF 2X WOOD WITH ENGRAVED AND PAINTED LETTERS AND LOGOS/GRAPHIC

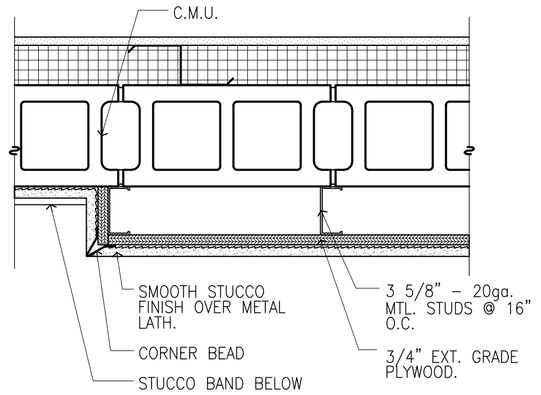

5 A703 **DETAIL**
SCALE: 1-1/2" = 1'-0.

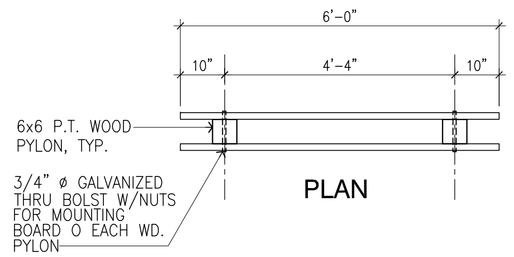

PLAN

2 A703 **SIGN DETAIL**
SCALE: 1-1/2" = 1'-0.

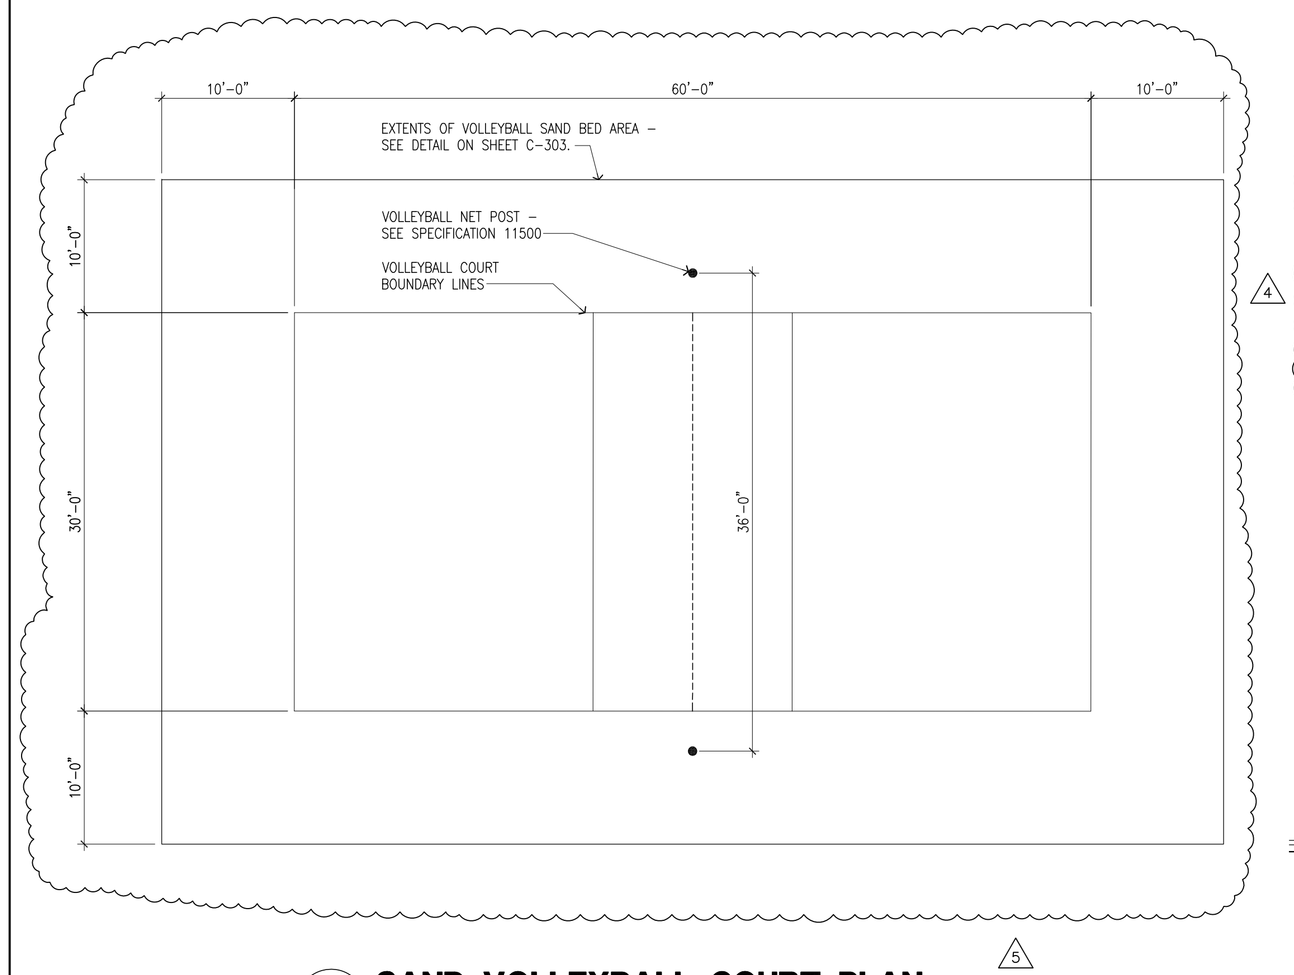

10 A703 **SAND VOLLEYBALL COURT PLAN**
SCALE: 1/8" = 1'-0"

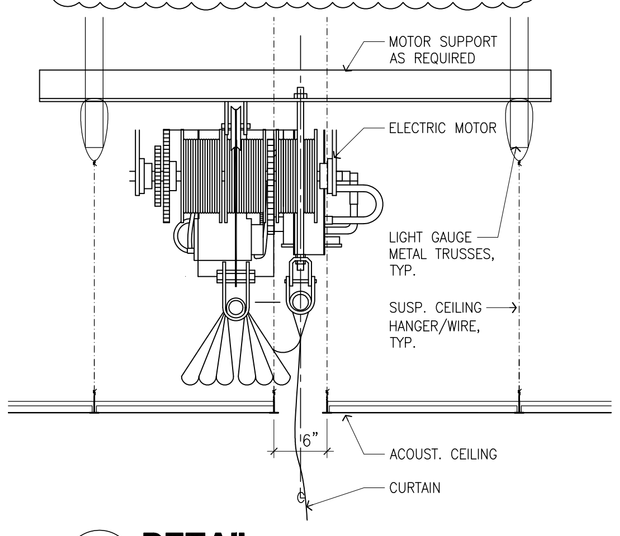

8 A703 **DETAIL**
SCALE: 1" = 1'-0.

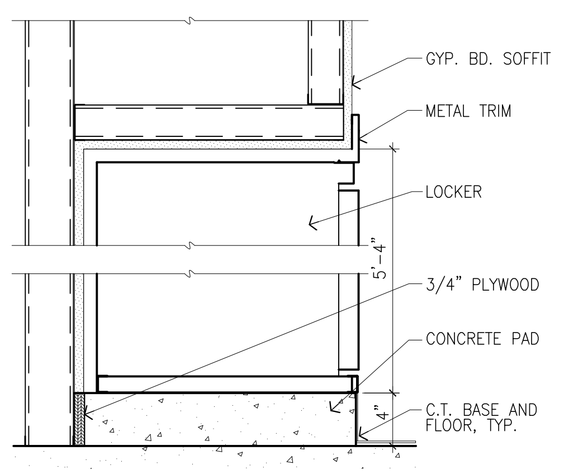

4 A703 **LOCKER DETAIL**
SCALE: 1-1/2" = 1'-0.

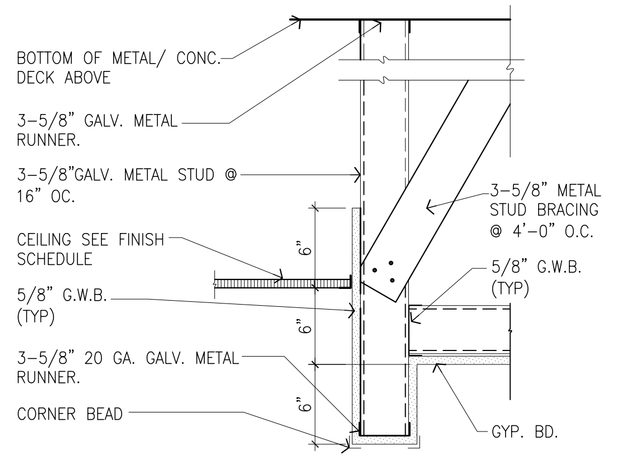

1 A703 **CEILING TRANSITION SOFFIT DETAIL**
SCALE: 1-1/2" = 1'-0.

PBS&J
2001 NW 107TH AVE.
MIAMI, FL 33172-2507
PHONE: 305.592.7275 FAX: 305.597.0229
FBPR CERTIFICATE OF AUTHORIZATION No.: 24

CONSULTANT:

JAL RW
JOHNSON, AVEDANO, LOPEZ, RODRIGUEZ & WALEWSKI ENGINEERING GROUP, INC.
2510 NORTHWEST 97th AVENUE, SUITE 220 MIAMI, FLORIDA 33172
TELEPHONE:(305)594-0660 www.jalrw.com FAX:(305)594-0907

STATE OF FLORIDA
CERTIFICATE OF AUTHORIZATION
NUMBER: 4290

CLIENT / PROJECT NAME:

CITY OF MIAMI
ROBERT KING HIGH PARK
NEW BUILDING & SITE IMPROVEMENTS
7025 W. FLAGLER STREET, MIAMI, FLORIDA

GENERAL NOTES:

SHEET ISSUE:

2	03/03/08	AS PER OWNERS COMMENTS
4	05/28/09	AS PER OWNERS COMMENTS
5	08/05/09	ADDENDUM 2
MARK	DATE	DESCRIPTION

PROFESSIONAL SEAL:

ARCHITECT OF RECORD:
CRISTINA FANDINO
REG. NO.: 0014682

NOT VALID FOR CONSTRUCTION UNLESS SIGNED IN THIS BOX

SHEET TITLE:

MISCELLANEOUS DETAILS

SHEET INFORMATION:

JOB NO.:	011524.01	DATE ISSUED:	05/22/09
FILE NAME:		SHEET NUMBER:	A703
DRAWN BY:	E.D.		
CHECKED BY:	S.J.		
QC REVIEW:	C.A.		